


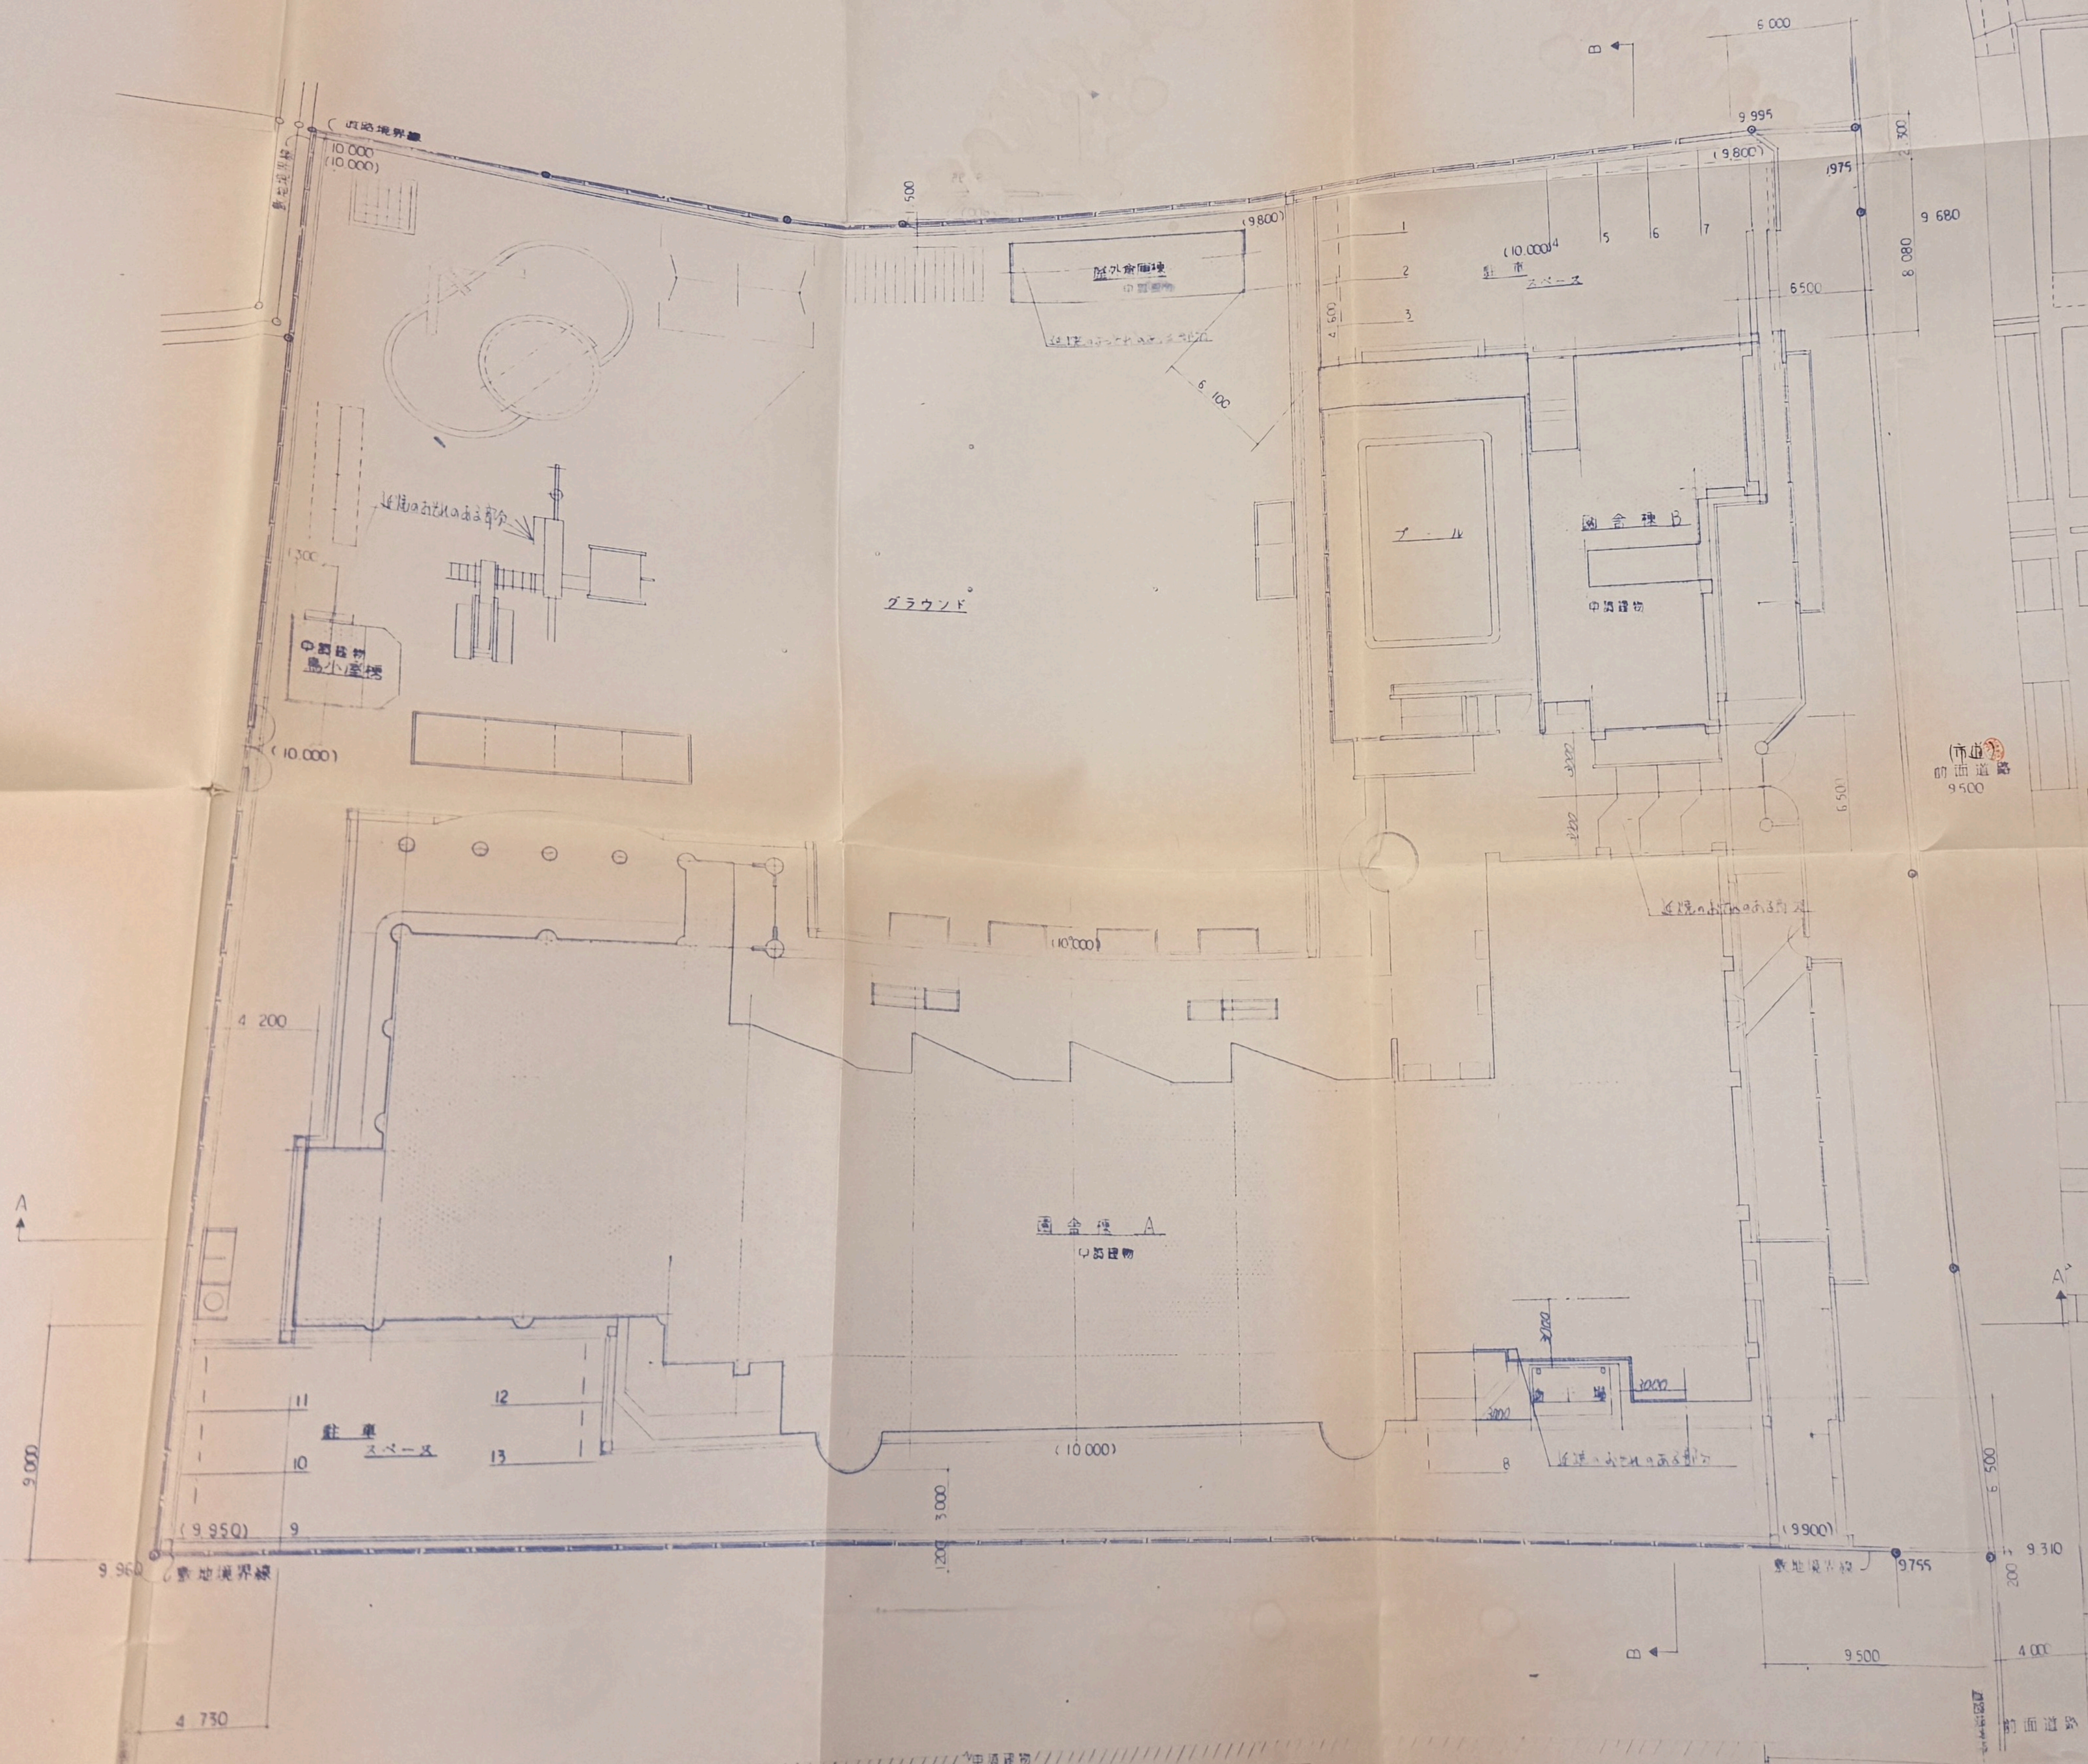

A — A' 断面図 S=1:100

B — B' 断面図 S=1:200